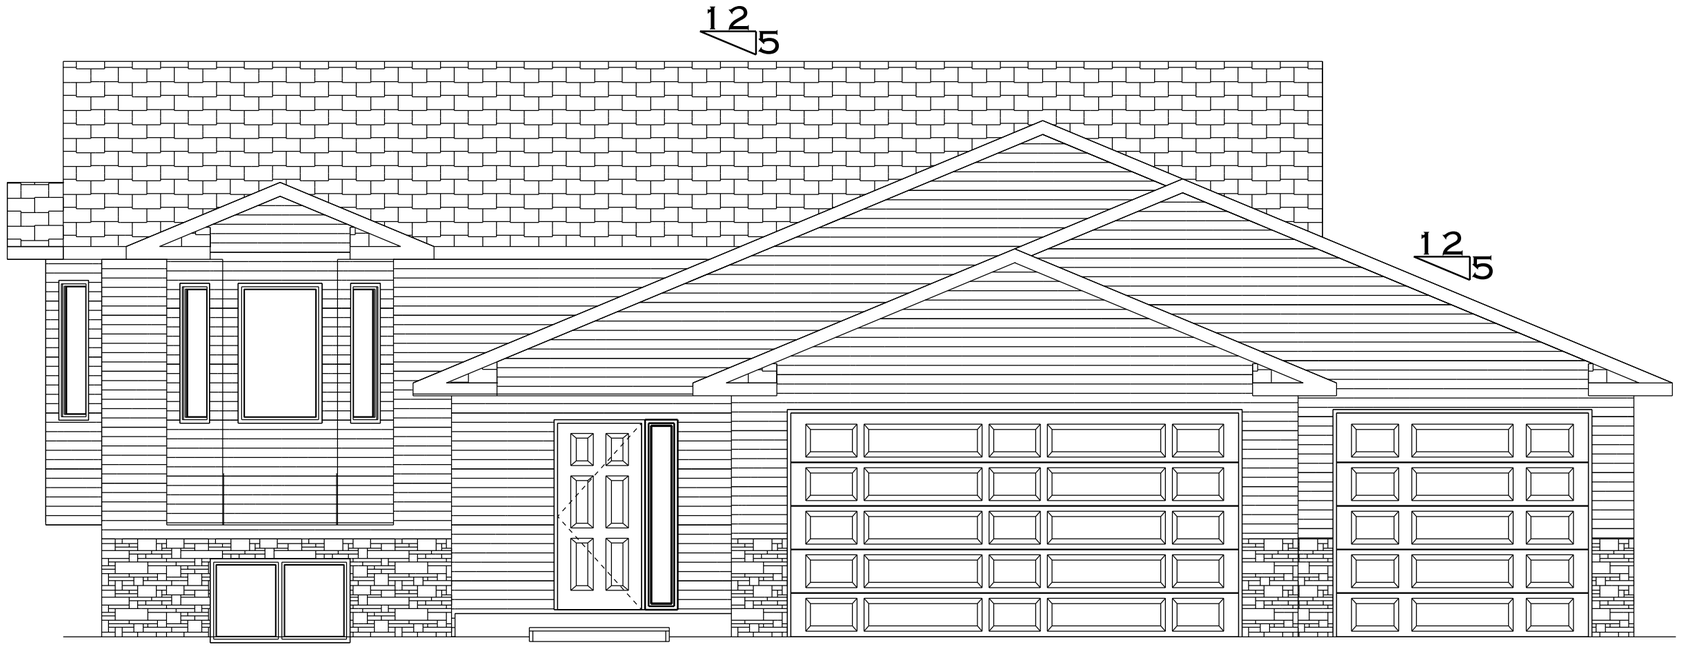

FRONT ELEVATION B

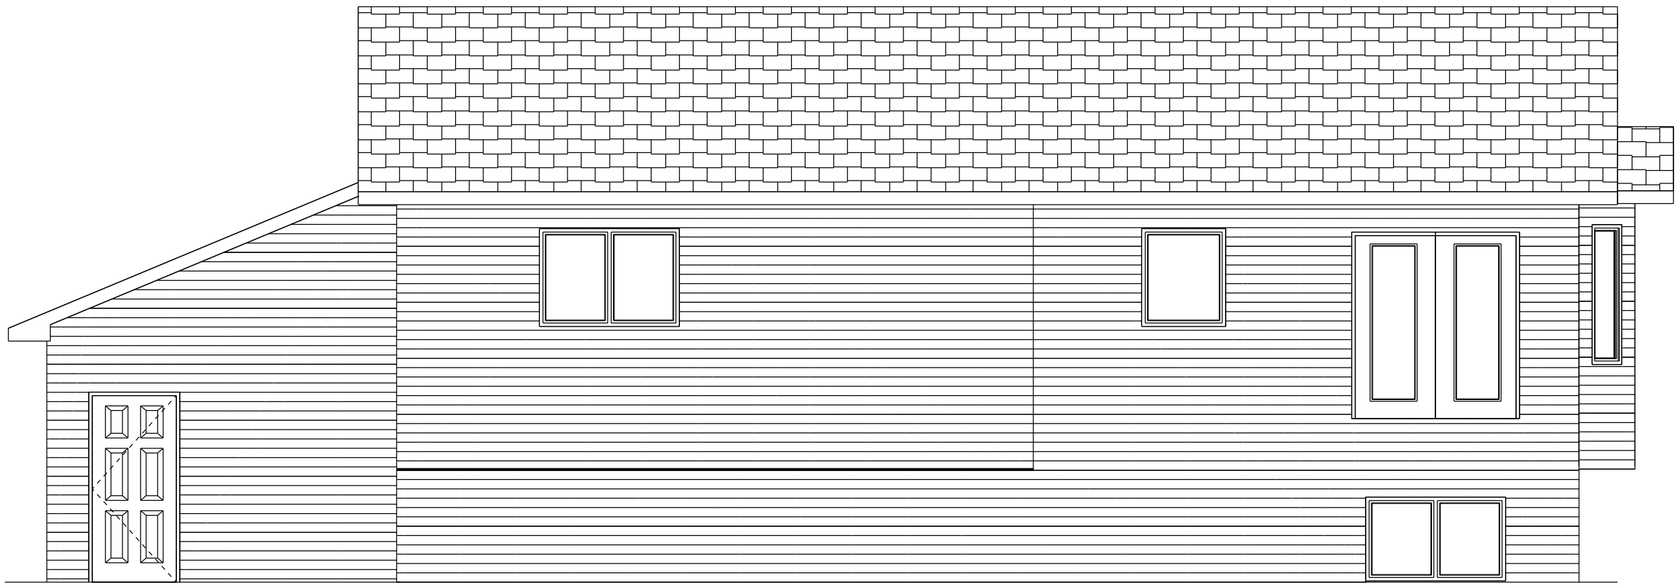

REAR ELEVATION

FRONT STREET MILLWORK & LUMBER, INC.
1416 EAST FRONT AVENUE - BISMARCK, ND 58504
PHONE:(701)255-1636 FAX:(701)222-0500
EMAIL: MARCIE@FRONTSTREETMILLWORK.COM

DRAWN FOR: BOULDER HOMES
PLAN NAME: BDR-COLEMAN STANDARD

DRAWN BY: Marcie Franklund
DATE: MAY 1, 2012
REVISED: DECEMBER 10, 2013

SCALE: 1/8" = 1'-0"

Boulder Homes
JOE@BOULDERHOMESND.COM // 701.400.5554 // BOULDERHOMESND.COM

LEFT ELEVATION B

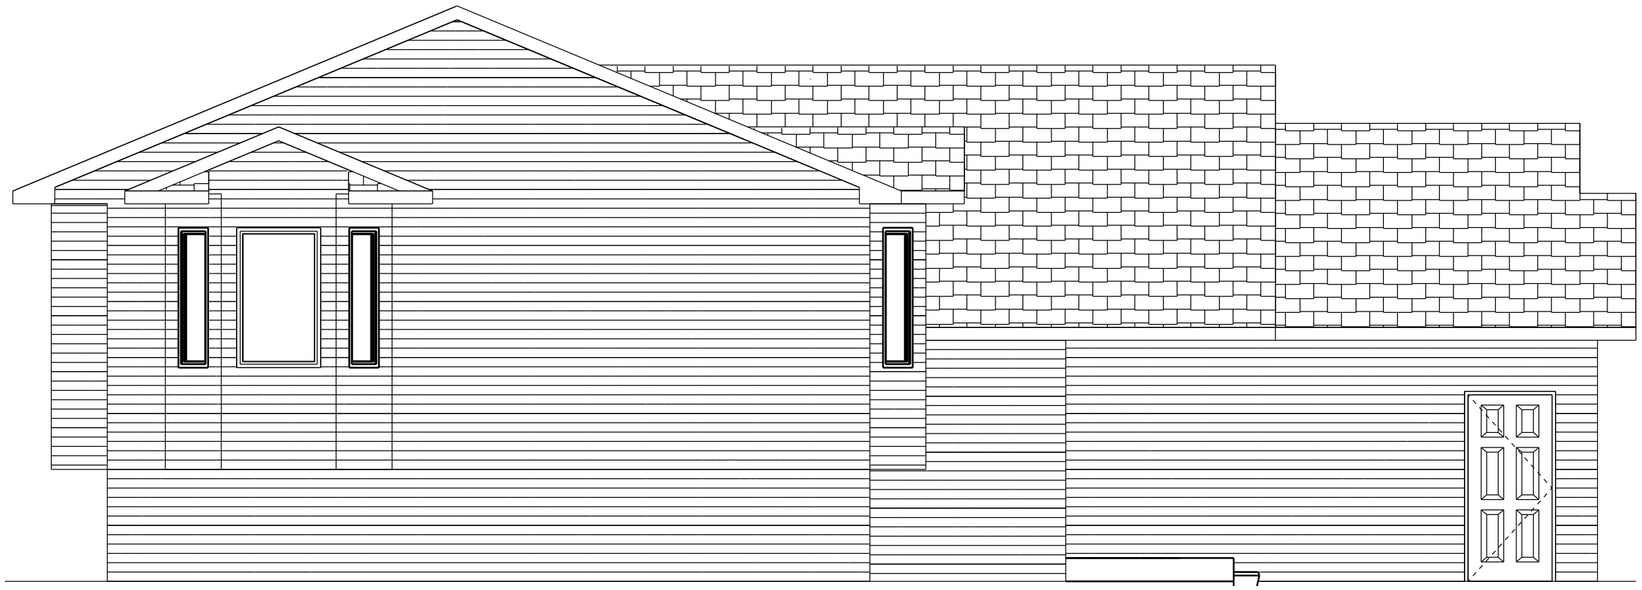

RIGHT ELEVATION B

FRONT STREET MILLWORK & LUMBER, INC.
1416 EAST FRONT AVENUE - BISMARCK, ND 58504
PHONE:(701)255-1636 FAX:(701)222-0500
EMAIL: MARCIE@FRONTSTREETMILLWORK.COM

DRAWN FOR: BOULDER HOMES
PLAN NAME: BDR-COLEMAN STANDARD

DRAWN BY: Marcie Franklund
DATE: MAY 1, 2012
REVISED: DECEMBER 10, 2013

SCALE: 1/8" = 1'-0"

Boulder Homes

JOE@BOULDERHOMESND.COM // 701.400.5554 // BOULDERHOMESND.COM

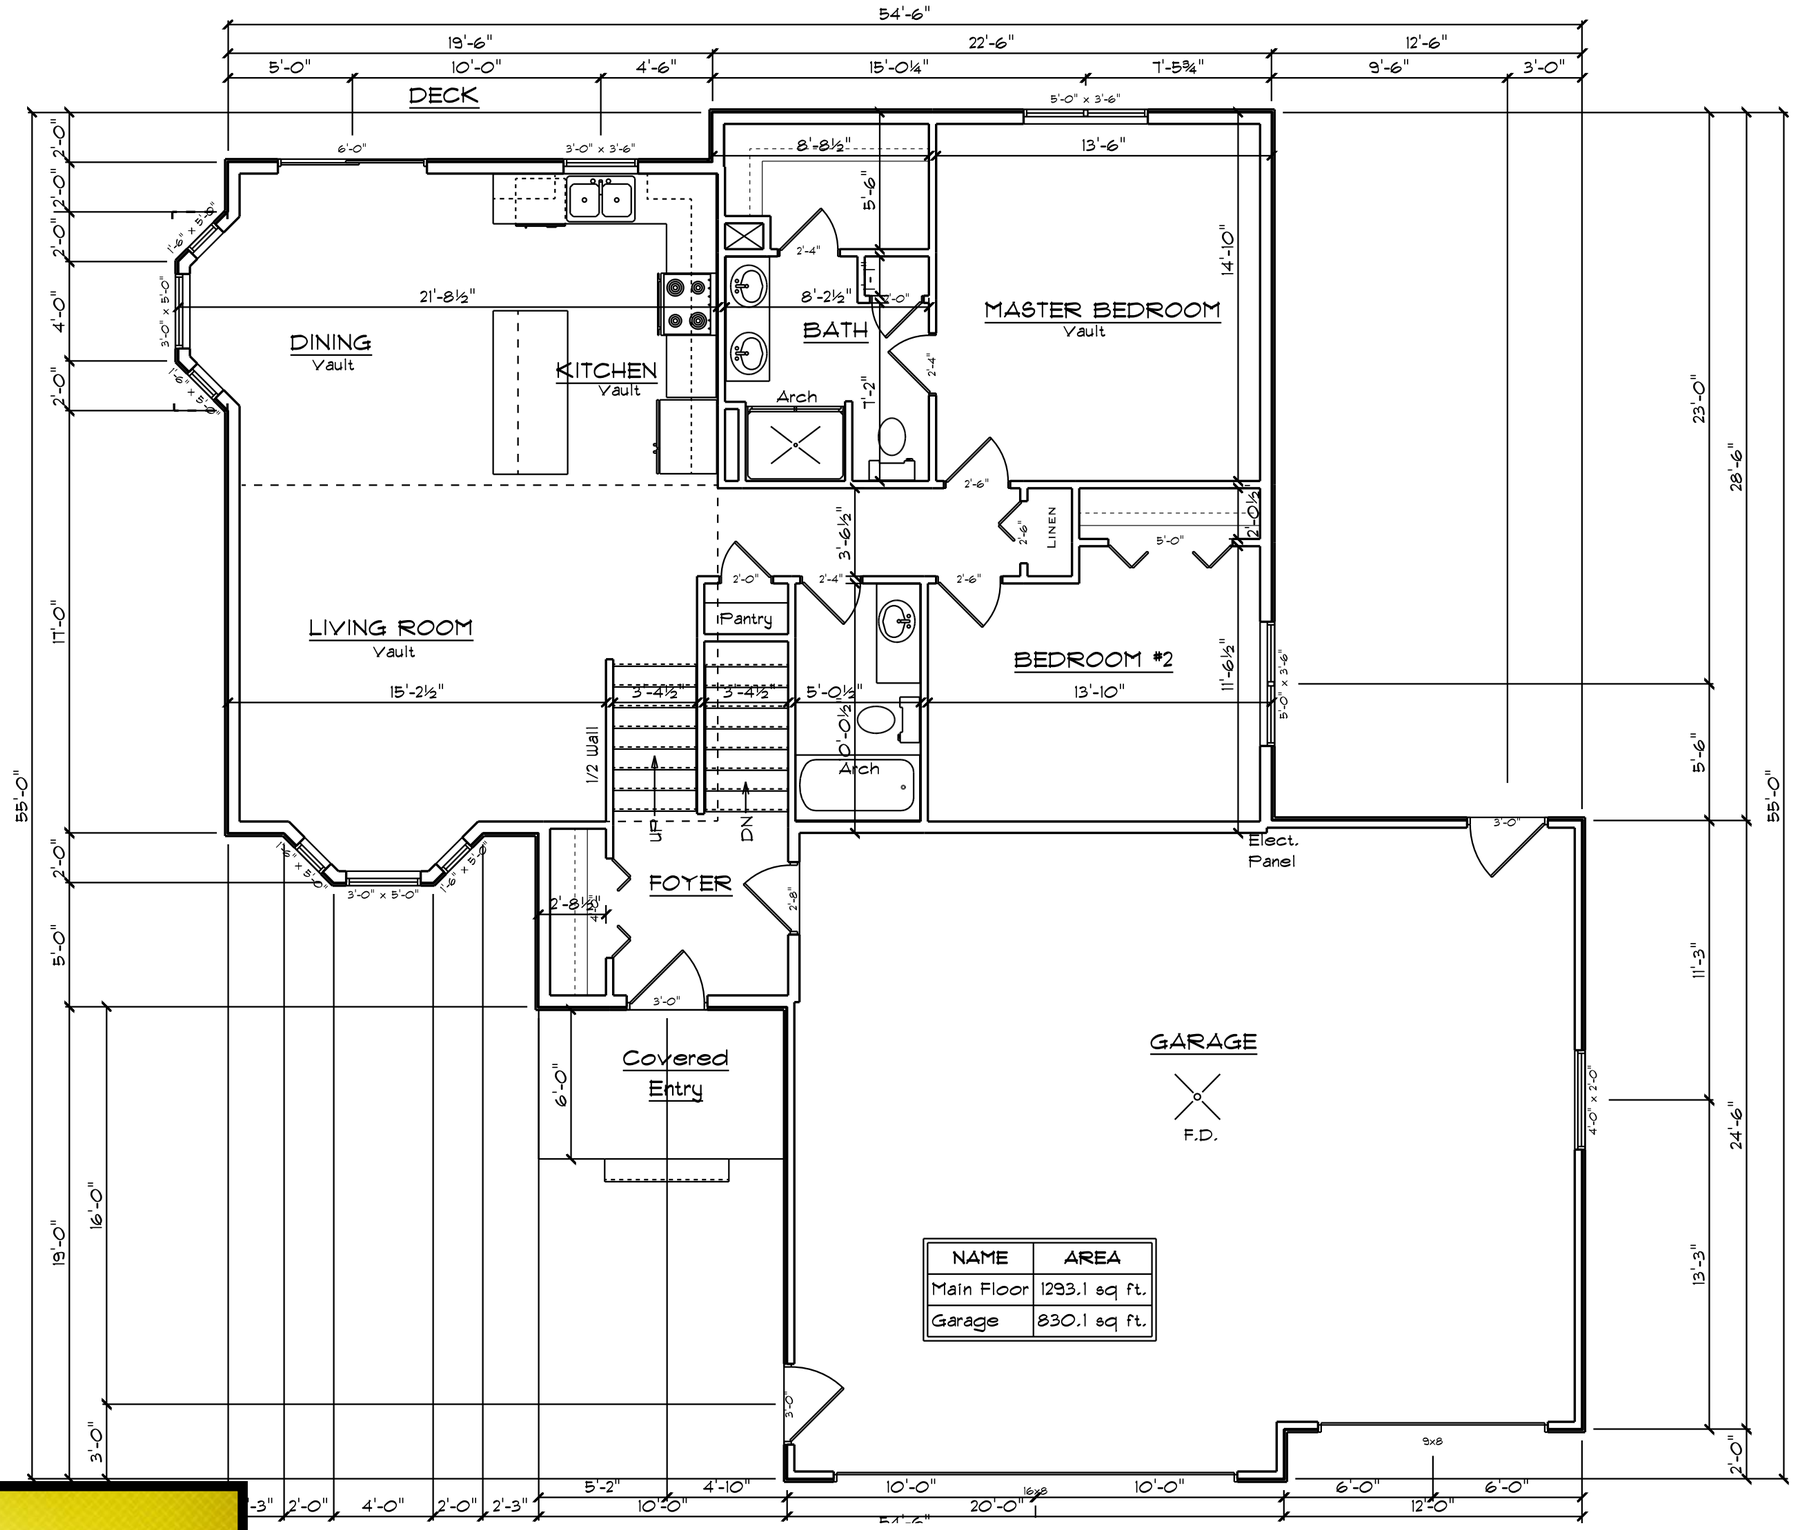

NAME	AREA
Main Floor	1293.1 sq ft.
Garage	830.1 sq ft.

FRONT STREET MILLWORK & LUMBER, INC.
1416 EAST FRONT AVENUE - BISMARCK, ND 58504
PHONE:(701)255-1636 FAX:(701)222-0300
EMAIL: MARCIE@FRONTSTREETMILLWORK.COM

DRAWN FOR: BOULDER HOMES
PLAN NAME: BDR-COLEMAN STANDARD

DRAWN BY: Marcie Franklund
DATE: MAY 1, 2012
REVISED: DECEMBER 10, 2013

SCALE: 1/8" = 1'-0"

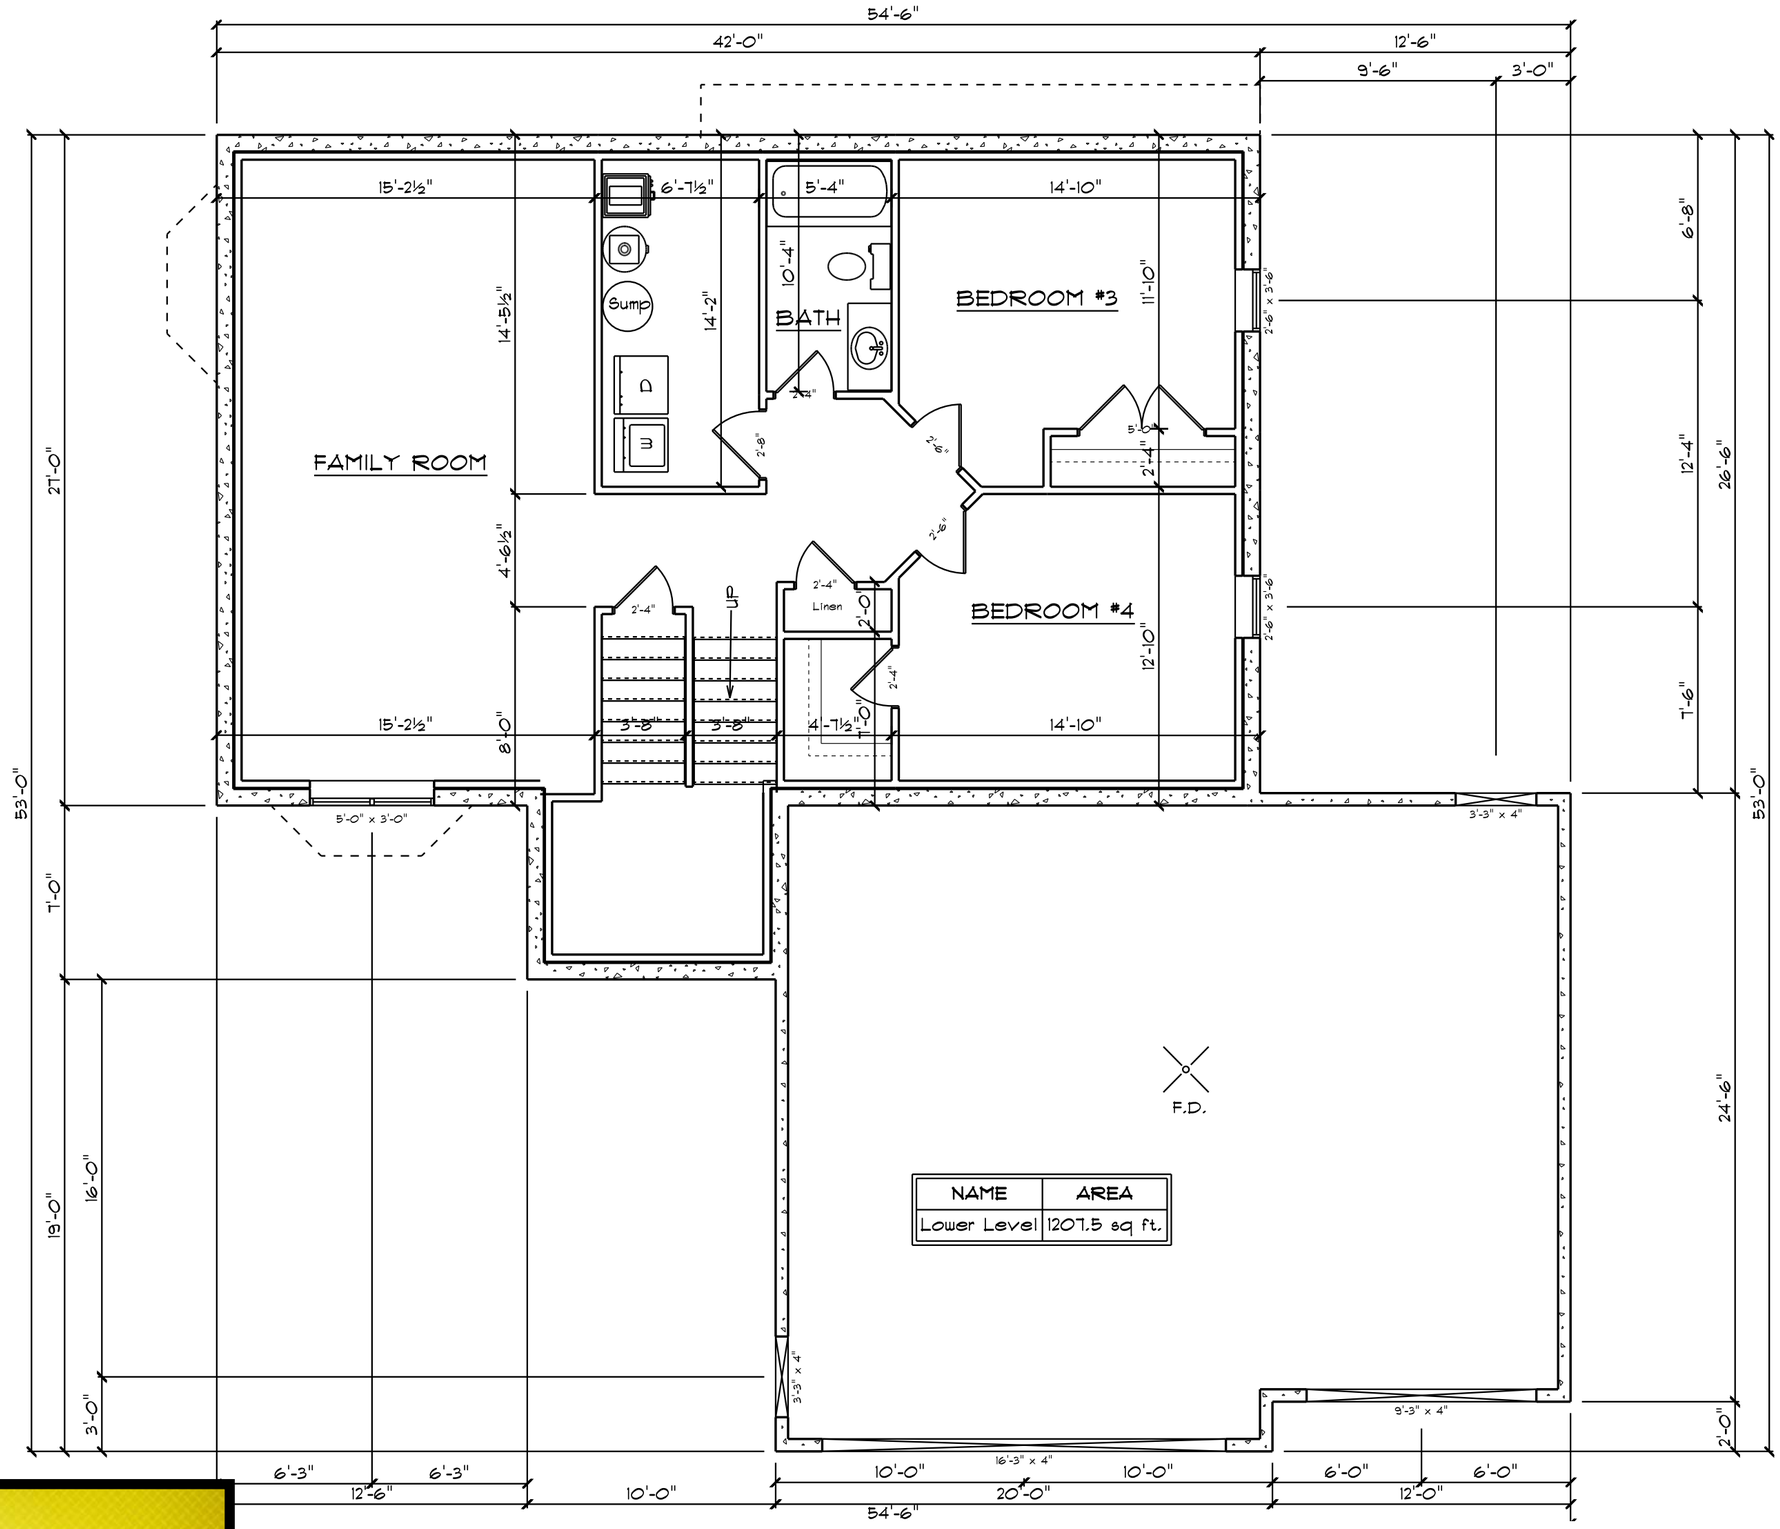

NAME	AREA
Lower Level	1207.5 sq ft.

Boulder Homes

JOE@BOULDERHOMESND.COM // 701.400.5554 // BOULDERHOMESND.COM

FRONT STREET MILLWORK & LUMBER, INC.
1416 EAST FRONT AVENUE - BISMARCK, ND 58504
PHONE:(701)255-1636 FAX:(701)222-0300
EMAIL: MARCIE@FRONTSTREETMILLWORK.COM

DRAWN FOR: BOULDER HOMES
PLAN NAME: BDR-COLEMAN STANDARD

DRAWN BY: Marcie Franklund
DATE: MAY 1, 2012
REVISED: DECEMBER 10, 2013

SCALE: 1/8" = 1'-0"