FRONT ELEVATION B

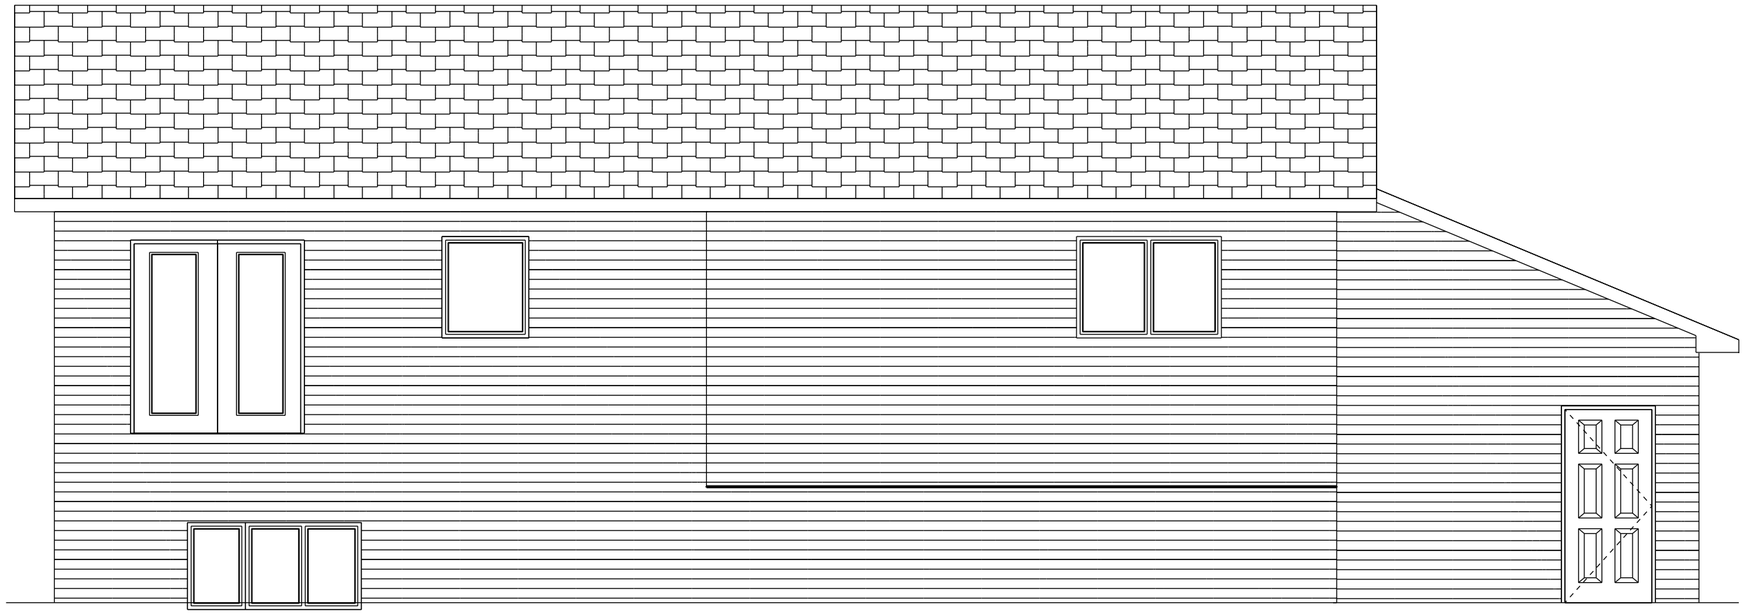

REAR ELEVATION

Front Street Millwork & Lumber, Inc.
1416 East Front Avenue - Bismarck, ND 58504
Phone:(701)255-1636 Fax:(701)222-0500
Email: marcie@frontstreetmillwork.com

Drawn for:
Boulder Homes
Plan Name: BDR-Prairiewood Standard

Drawn By: Marcie Franklund
Date: May 1, 2012
Revised: December 11, 2013

Scale: 1/8" = 1'-0"

LEFT ELEVATION

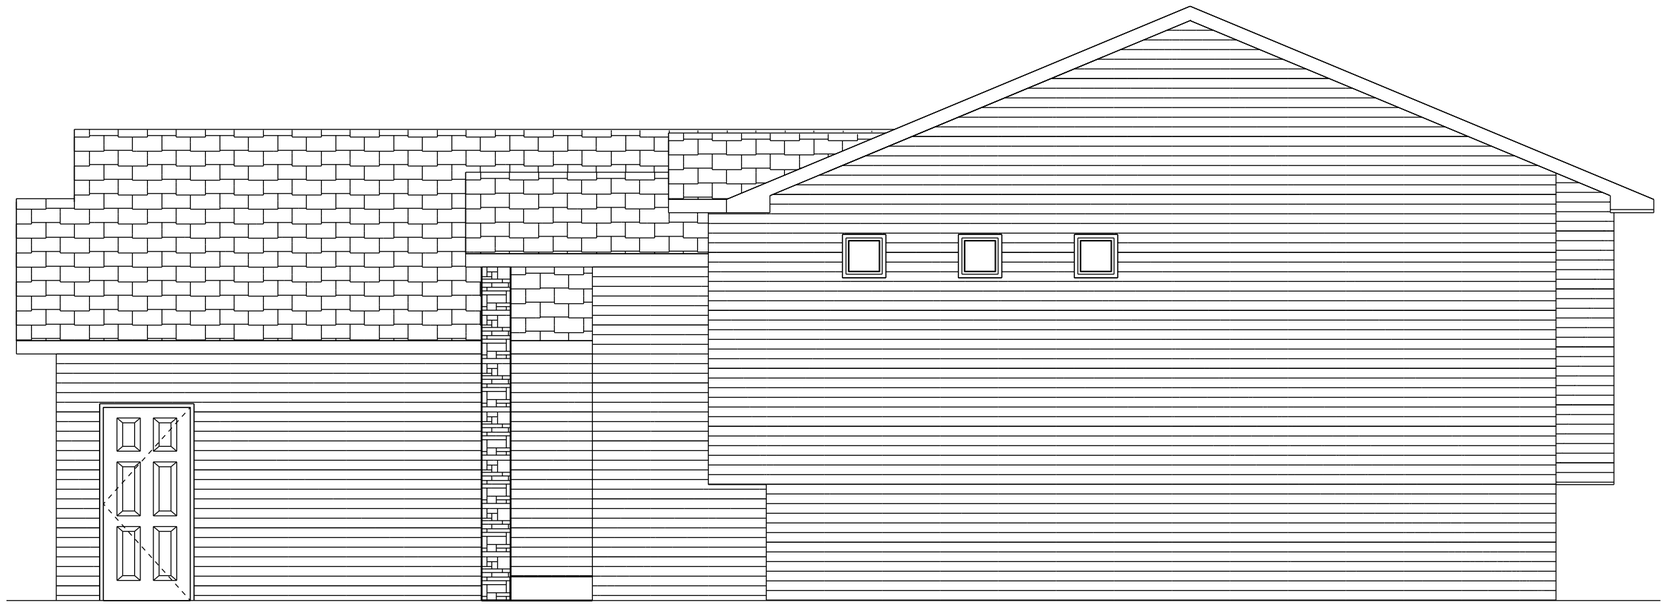

RIGHT ELEVATION

FRONT STREET MILLWORK & LUMBER, INC.
1416 EAST FRONT AVENUE - BISMARCK, ND 58504
PHONE:(701)255-1636 FAX:(701)222-0500
EMAIL: MARCIE@FRONTSTREETMILLWORK.COM

DRAWN FOR:
BOULDER HOMES
PLAN NAME: BDR-PRAIRIEWOOD STANDARD

DRAWN BY: MARCIE FRANKLUND
DATE: MAY 1, 2012
REVISED: DECEMBER 11, 2013

SCALE: 1/8" = 1'-0"

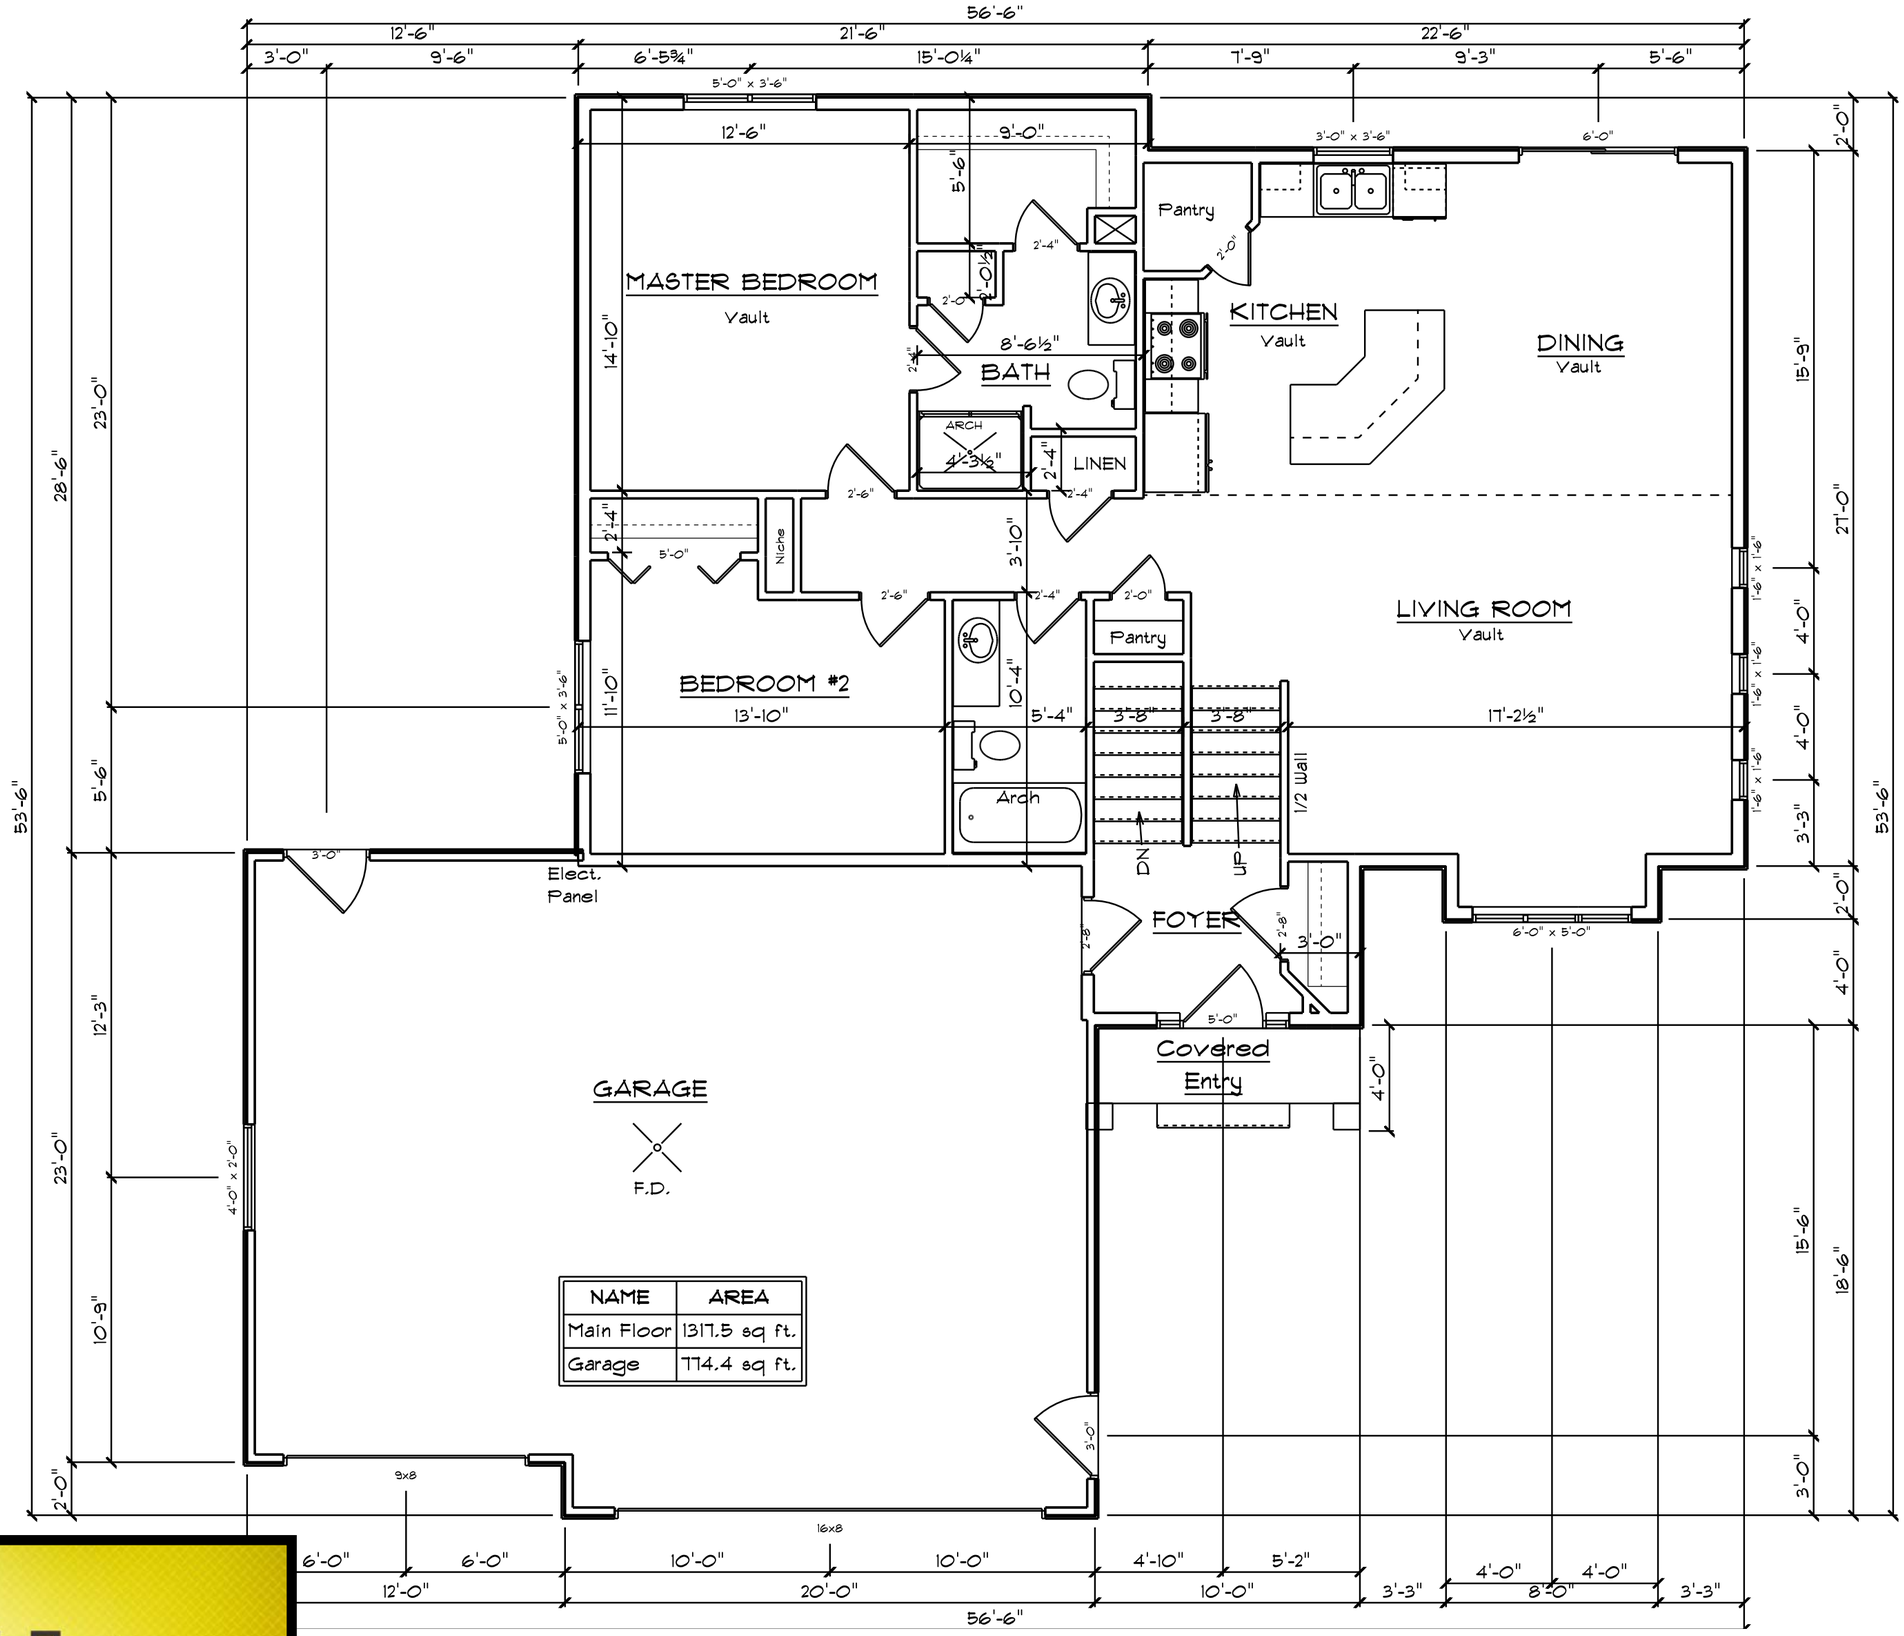

NAME	AREA
Main Floor	1317.5 sq ft.
Garage	774.4 sq ft.

FRONT STREET MILLWORK & LUMBER, INC.
1416 EAST FRONT AVENUE - BISMARCK, ND 58504
PHONE:(701)255-1636 FAX:(701)222-0500
EMAIL: MARCIE@FRONTSTREETMILLWORK.COM

DRAWN FOR: BOULDER HOMES
PLAN NAME: BDR-PRAIRIEWOOD STANDARD

DRAWN BY: MARCIE FRANKLUND
DATE: MAY 1, 2012
REVISED: DECEMBER 11, 2013

SCALE: 1/8" = 1'-0"

Boulder Homes
JOE@BOULDERHOMESND.COM // 701.400.5554 // BOULDERHOMESND.COM

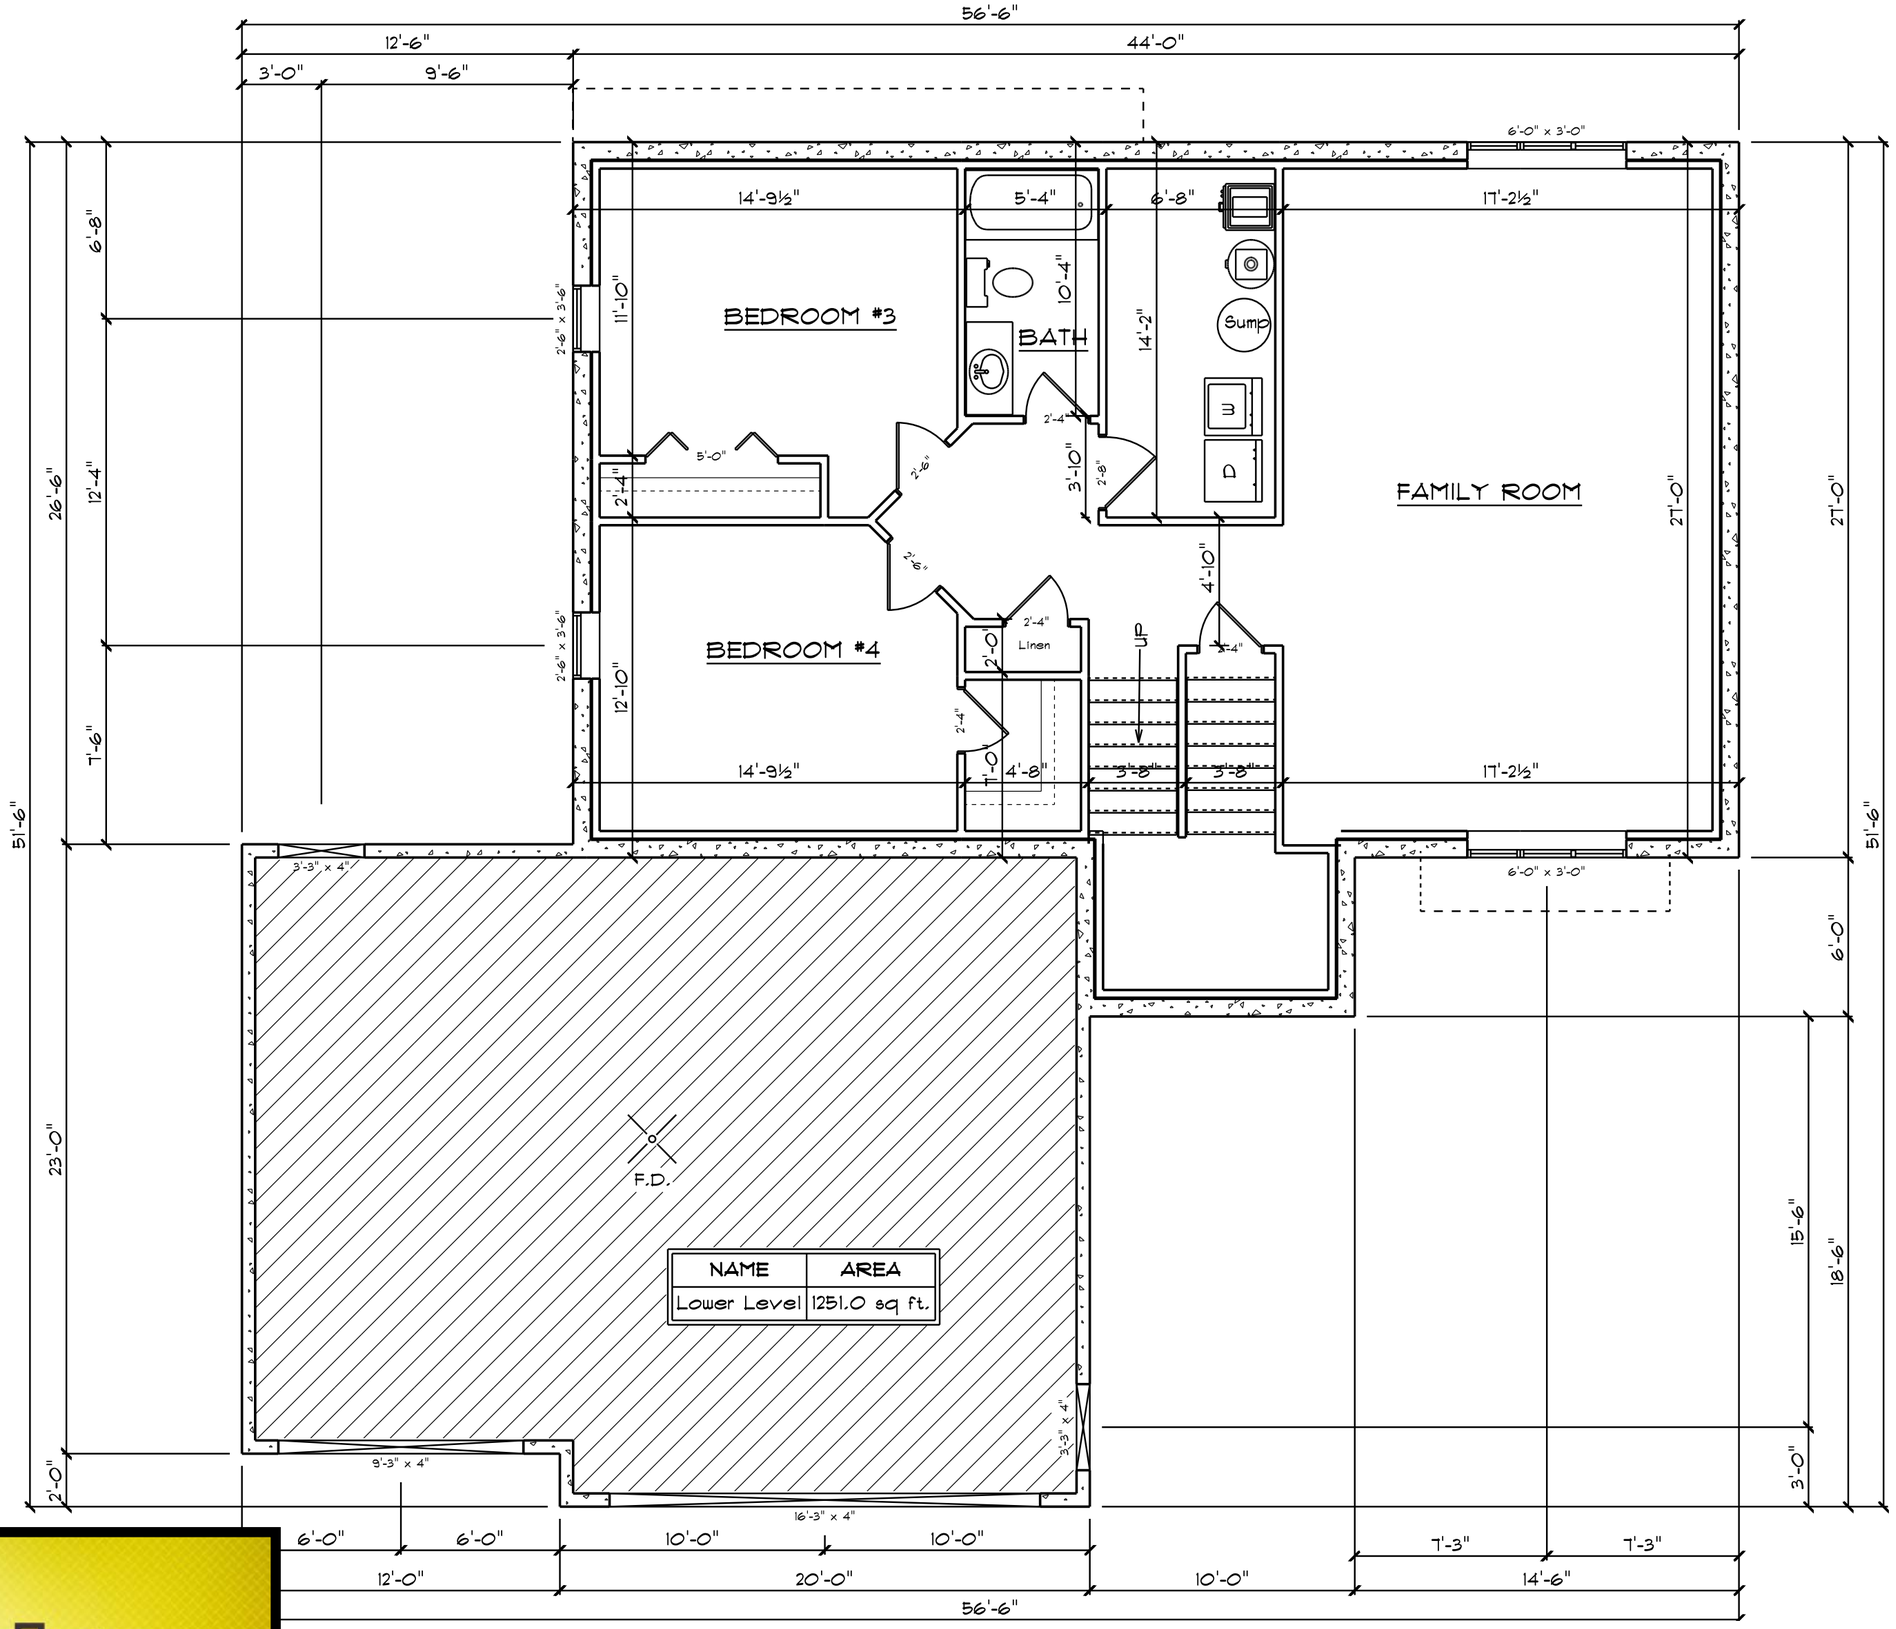

NAME	AREA
Lower Level	1251.0 sq ft.

Front Street Millwork & Lumber, Inc.
1416 East Front Avenue - Bismarck, ND 58504
Phone:(701)255-1636 Fax:(701)222-0500
Email: Marcie@frontstreetmillwork.com

Drawn For: Boulder Homes
Plan Name: BDR-Prairiewood Standard

Drawn By: Marcie Franklund
Date: May 1, 2012
Revised: December 11, 2013

Scale: 1/8" = 1'-0"

Boulder Homes
joe@boulderhomesnd.com // 701.400.5554 // boulderhomesnd.com